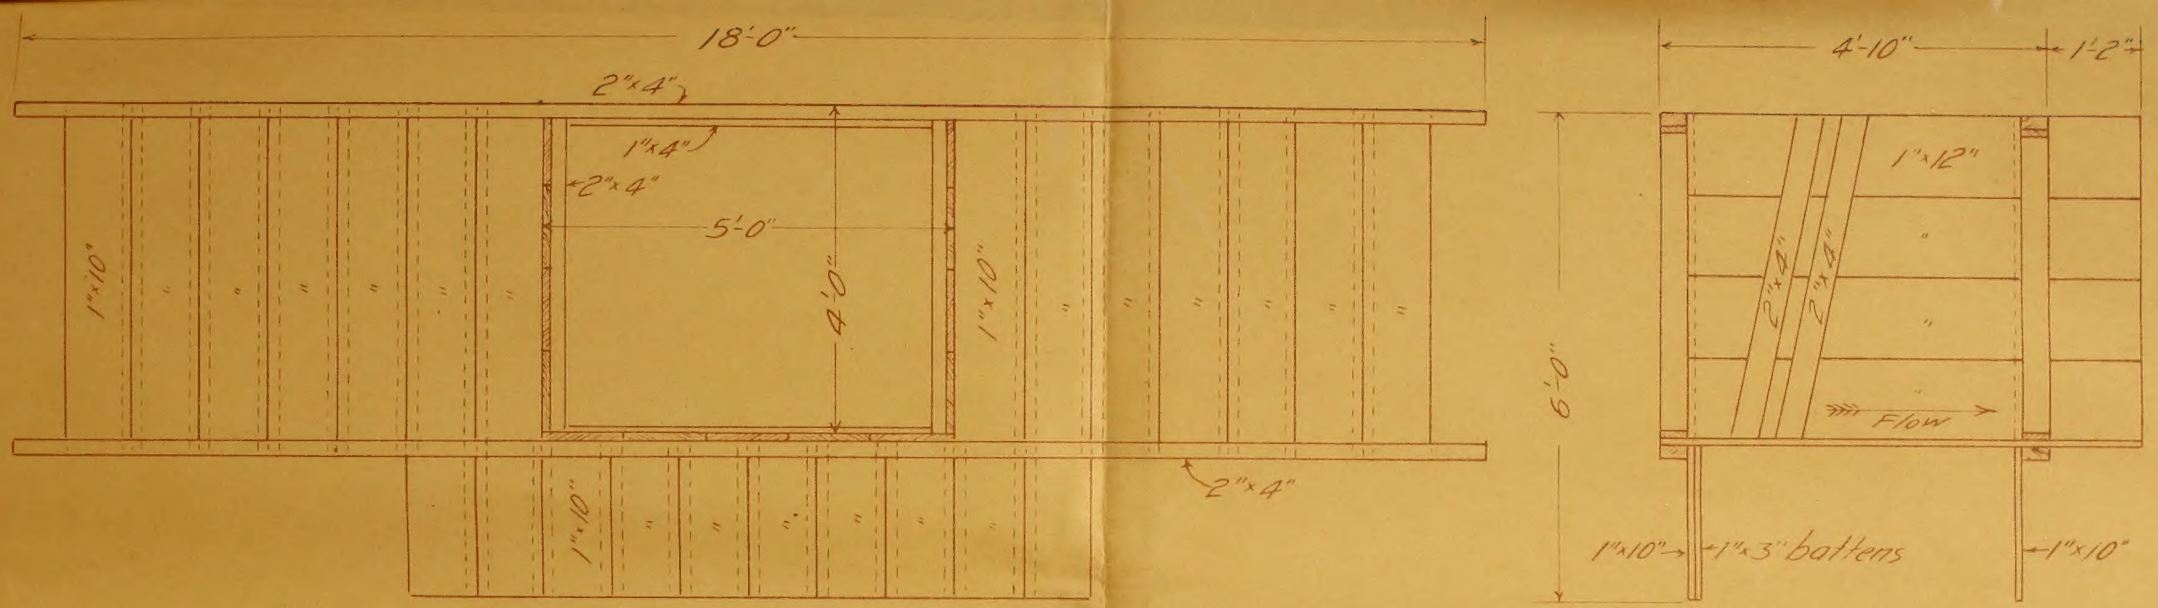

Flashboards are 2"x6" surfaced r/w.
All other is unsurfaced redwood.

MAIN CANAL GATE

RECLAMATION DISTRICT NO. 2062

Scale $\frac{1}{2}$"=1'

1966.X-316.001f